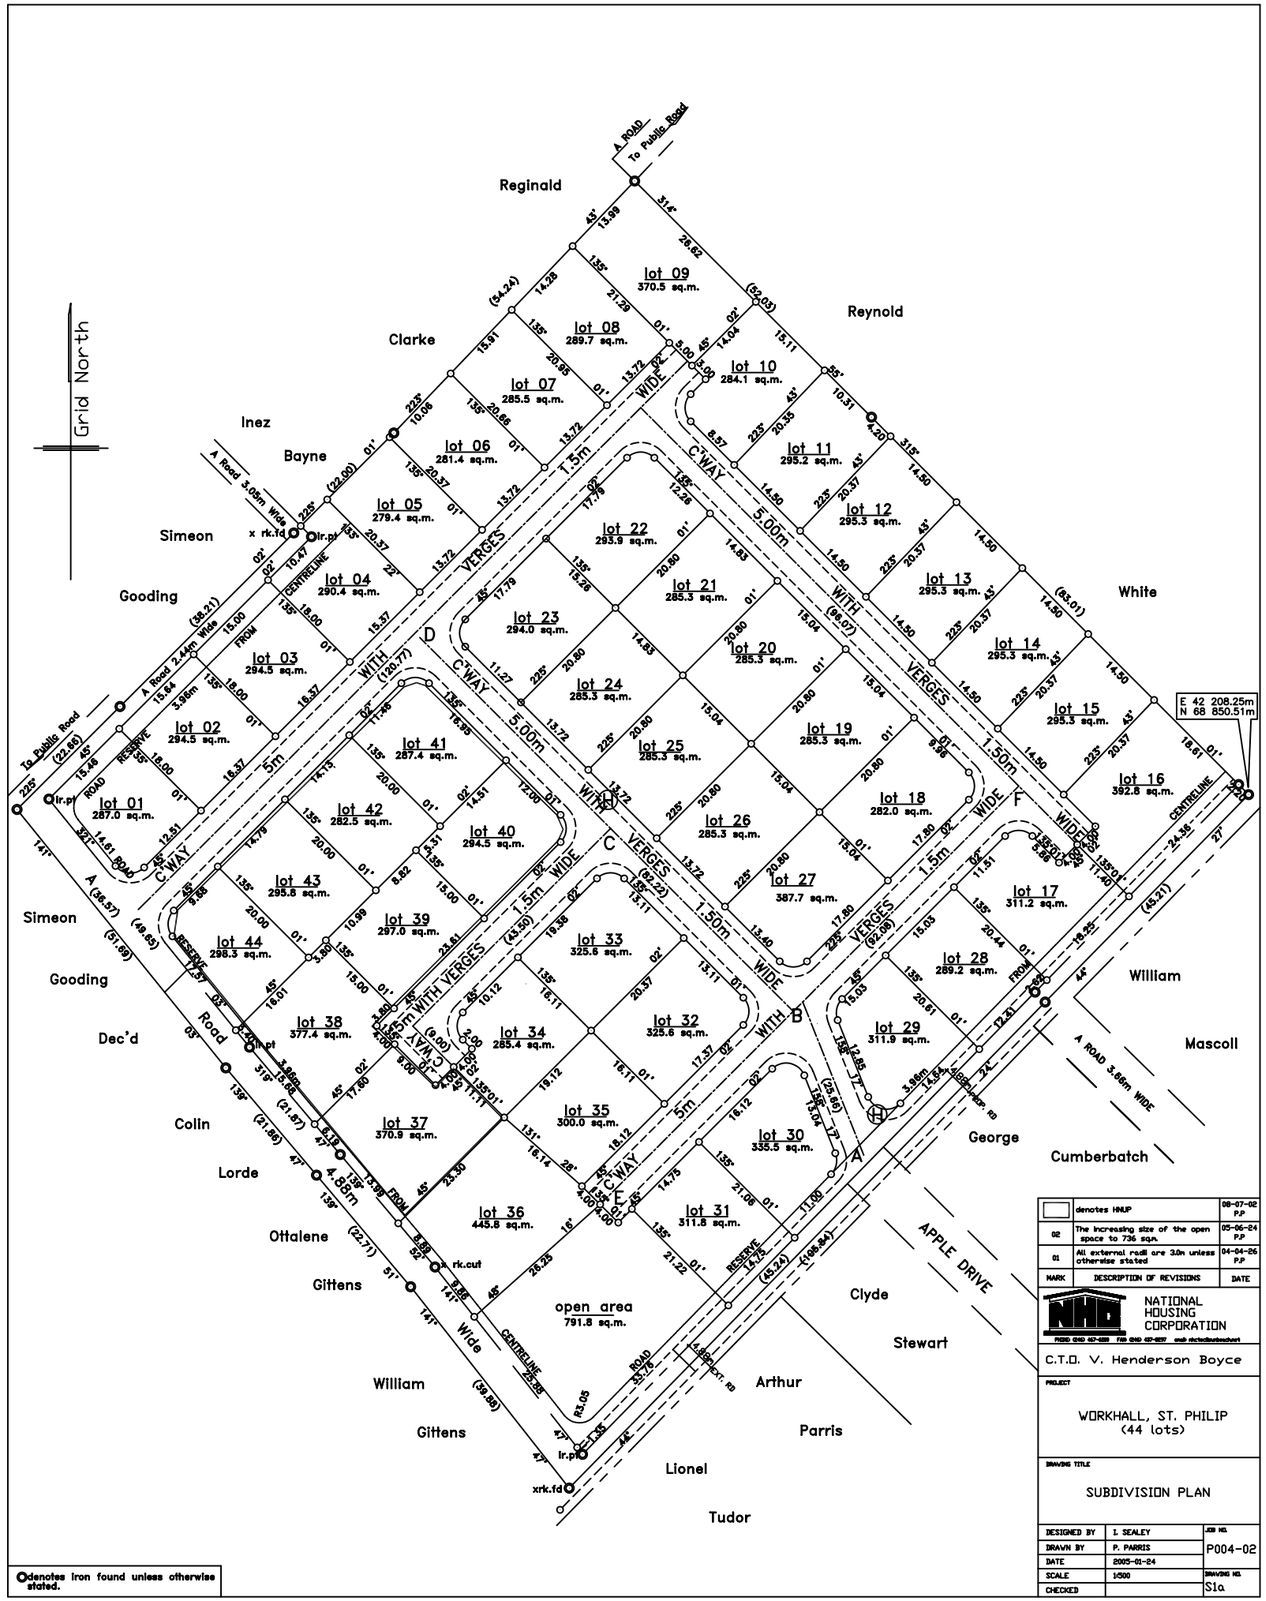

MARK	DESCRIPTION OF REVISIONS	DATE
	denotes HNUP	08-07-02 P.P
02	The increasing size of the open space to 736 sqm.	05-06-24 P.P
01	All external radii are 3.0m unless otherwise stated	04-04-26 P.P

NATIONAL HOUSING CORPORATION

PHONE (246) 437-6325 FAX (246) 437-8237 email nhc@sunbeach.net

C.T.O. V. Henderson Boyce

PROJECT

WORKHALL, ST. PHILIP
(44 lots)

DRAWING TITLE

SUBDIVISION PLAN

DESIGNED BY	I. SEALEY	JOB NO. P004-02
DRAWN BY	P. PARRIS	
DATE	2005-01-24	
SCALE	1:500	DRAWING NO. S1a
CHECKED		